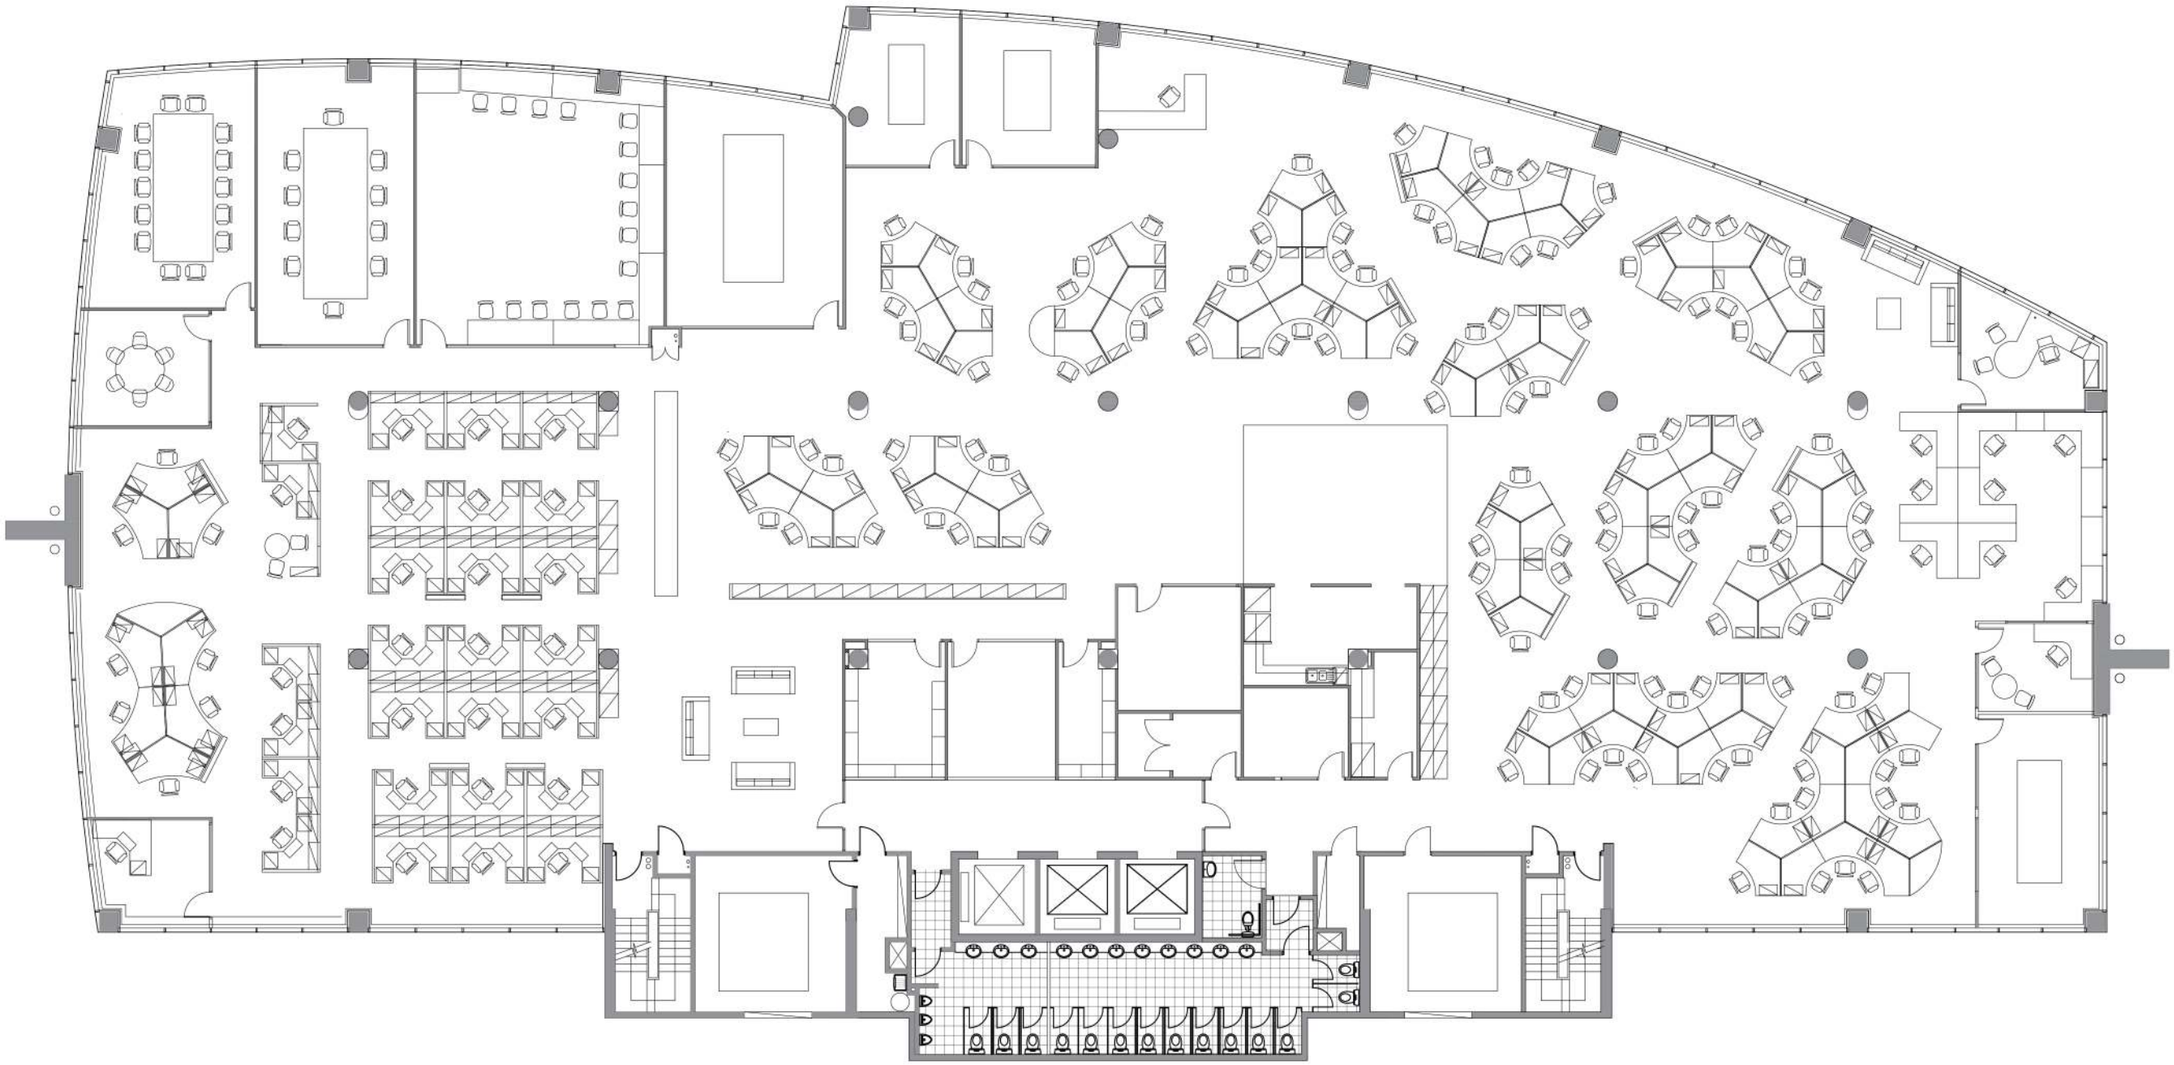

this drawing and design is subject to copyright and may not be reproduced without prior written consent. contractor to verify all dimensions on site before commencing work. report all discrepancies to project manager prior to construction.
figured dimensions to be taken in preference to scaled drawings. all work is to conform to relevant australian standards and other codes as applicable.

preliminary

client + address
Centuria
Level 2, 35 Robina Town Center Drive
2021

quote no. QU_938

1 : 200 - (A3 sheet)

Level 2 _BP

dwg no. SK-01_A_preliminary

DESIGNED BY: TR

valmont
level 4, 283 elizabeth street,
brisbane, qld 4000
p. 07 3087 5700
www.valmont.com.au