Centuria


15 Ogilvie Road

Part level 2

INFORMATION MEMORANDUM
15 OGILVIE ROAD, APPLECROSS WA

Part level 2 floor plan

215 sqm

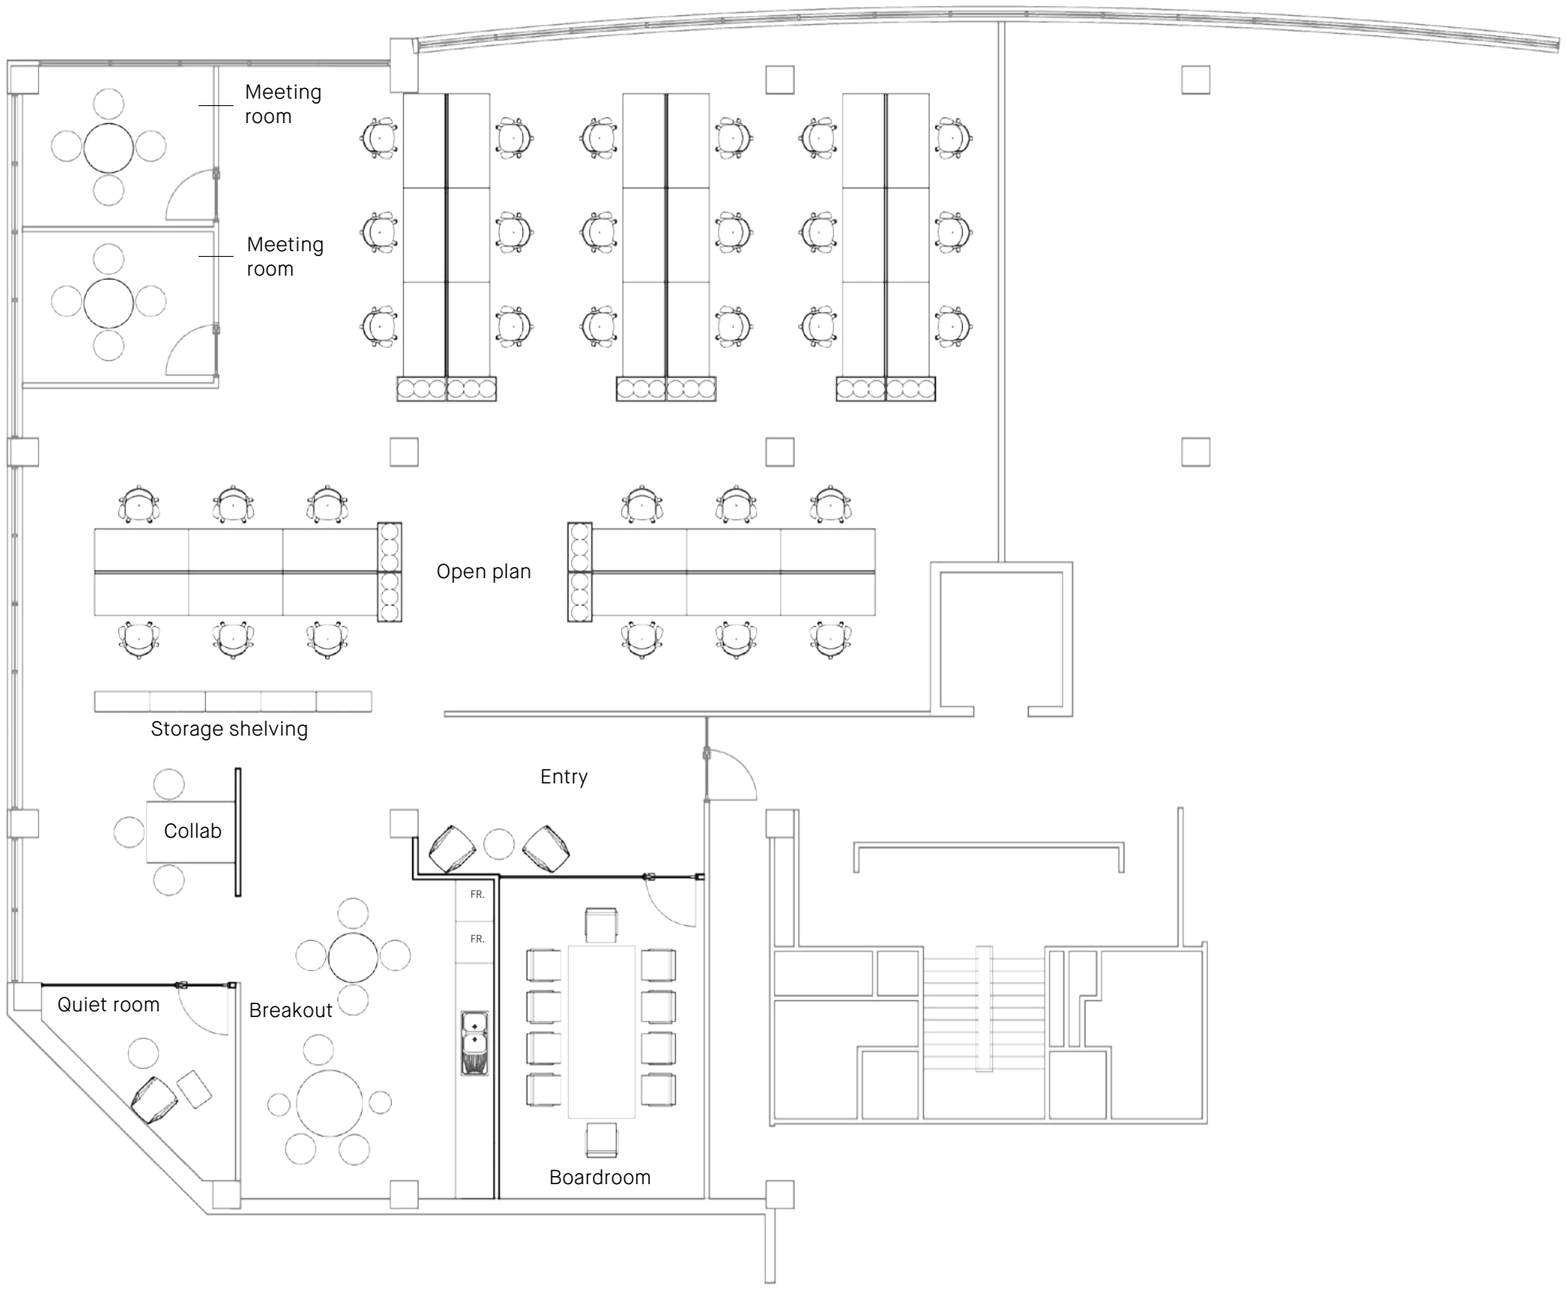


Plans are not to scale and subject to change.







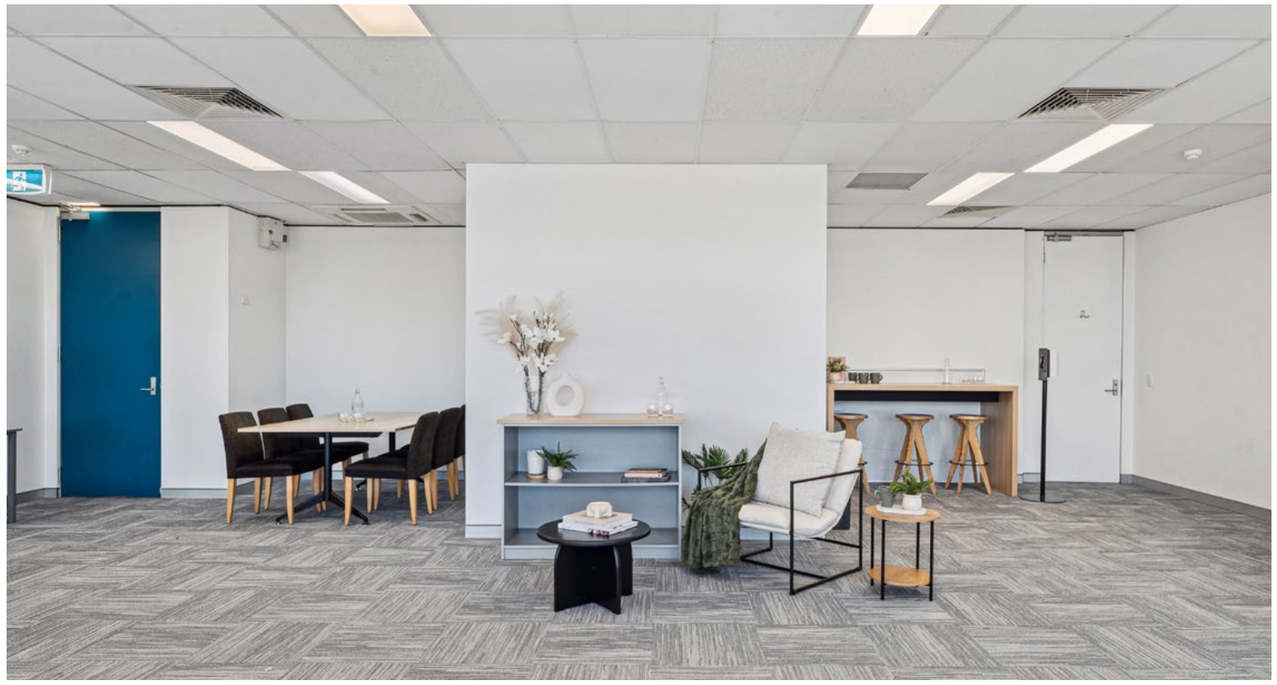



For current leasing availability including floor specs and contact details, please visit our website.

NOW LEASING →

This brochure is provided for general information purposes only, and does not purport to contain all of the information that prospective lessees may require. In addition, the information in this brochure has been provided to the real estate agencies by the lessor and neither of them guarantees its accuracy. The agencies have not undertaken an independent review of this information and prospective lessees must make their own enquiries to satisfy themselves as to its accuracy. To the extent permitted by law, each of the agencies expressly disclaims any liability for any loss or damage which may arise out of any person acting on or relying upon any part of the information contained in this brochure. Areas, amounts, measurements, distances, and all other numerical information is approximate only.

Centuria

