Centuria

# ONE FORTY

## ST GEORGES

LEVEL 11

Knight Frank


CBRE



# Level 11

ONE FORTY
ST GEORGES

1,057 sqm

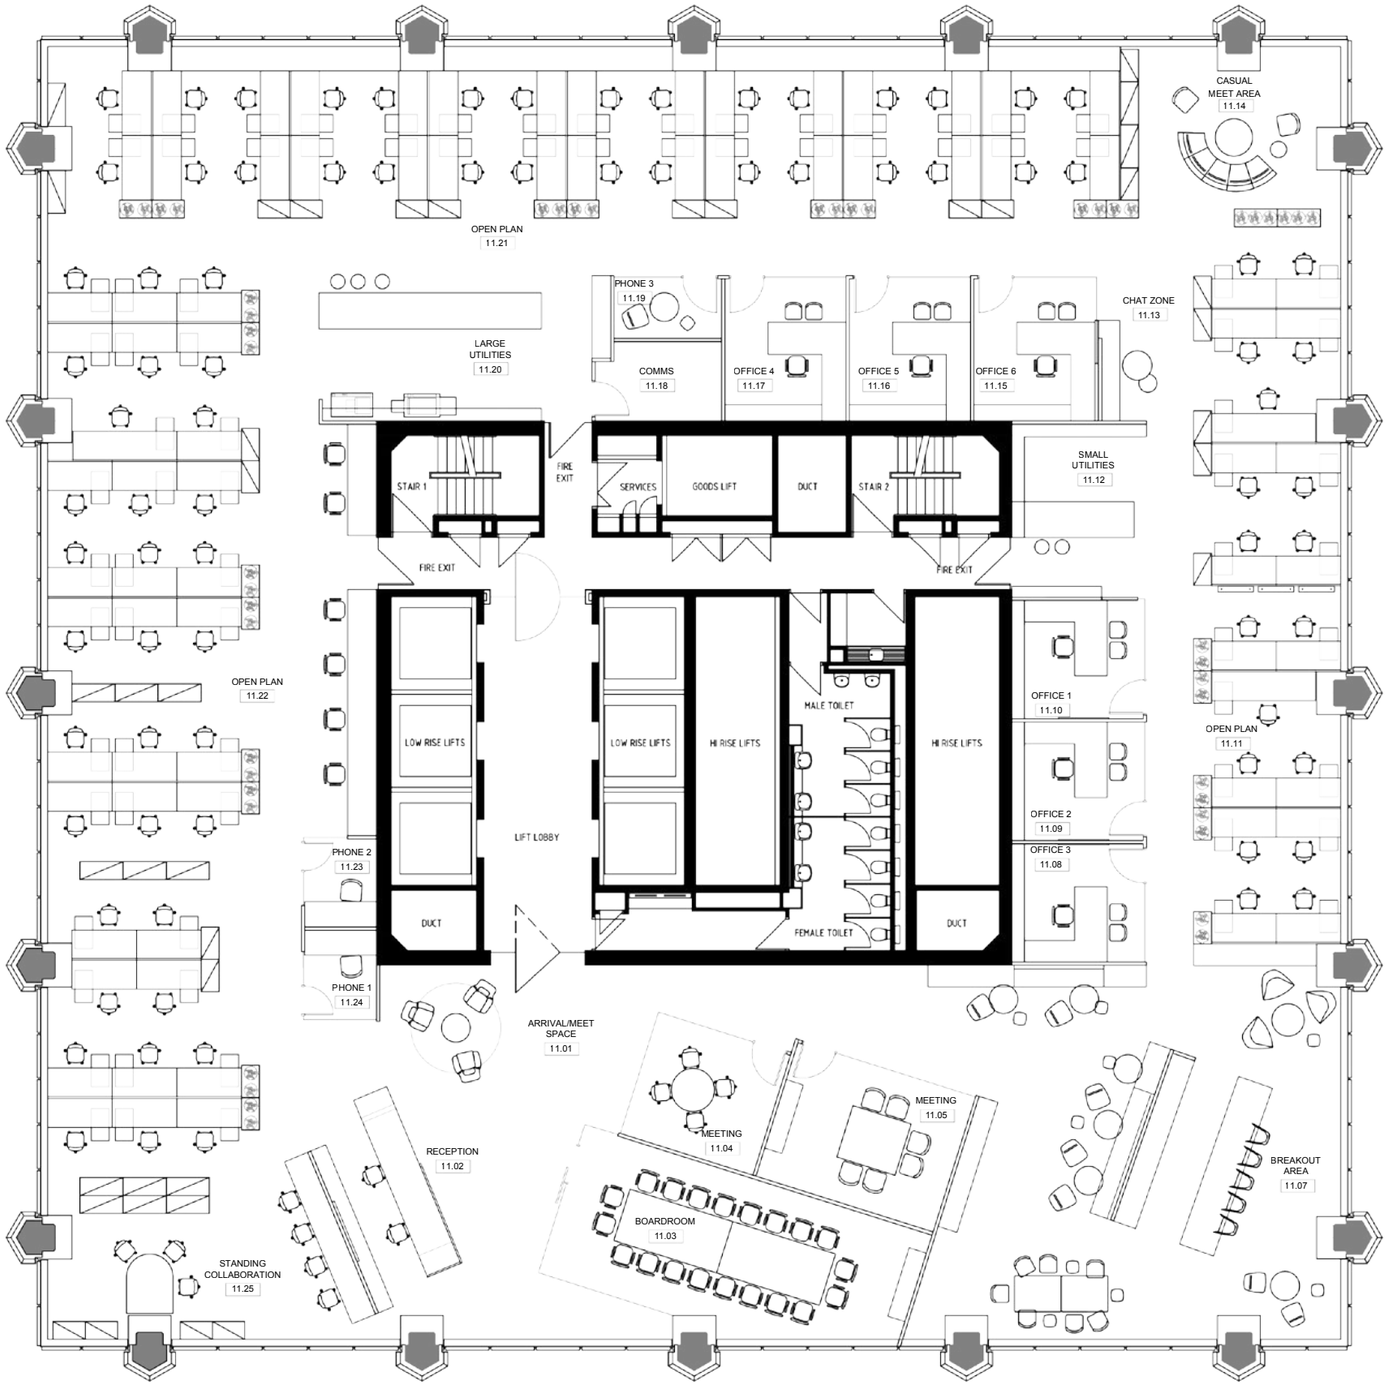


Plans are not to scale and subject to change.


# ONE FORTY

ST GEORGES







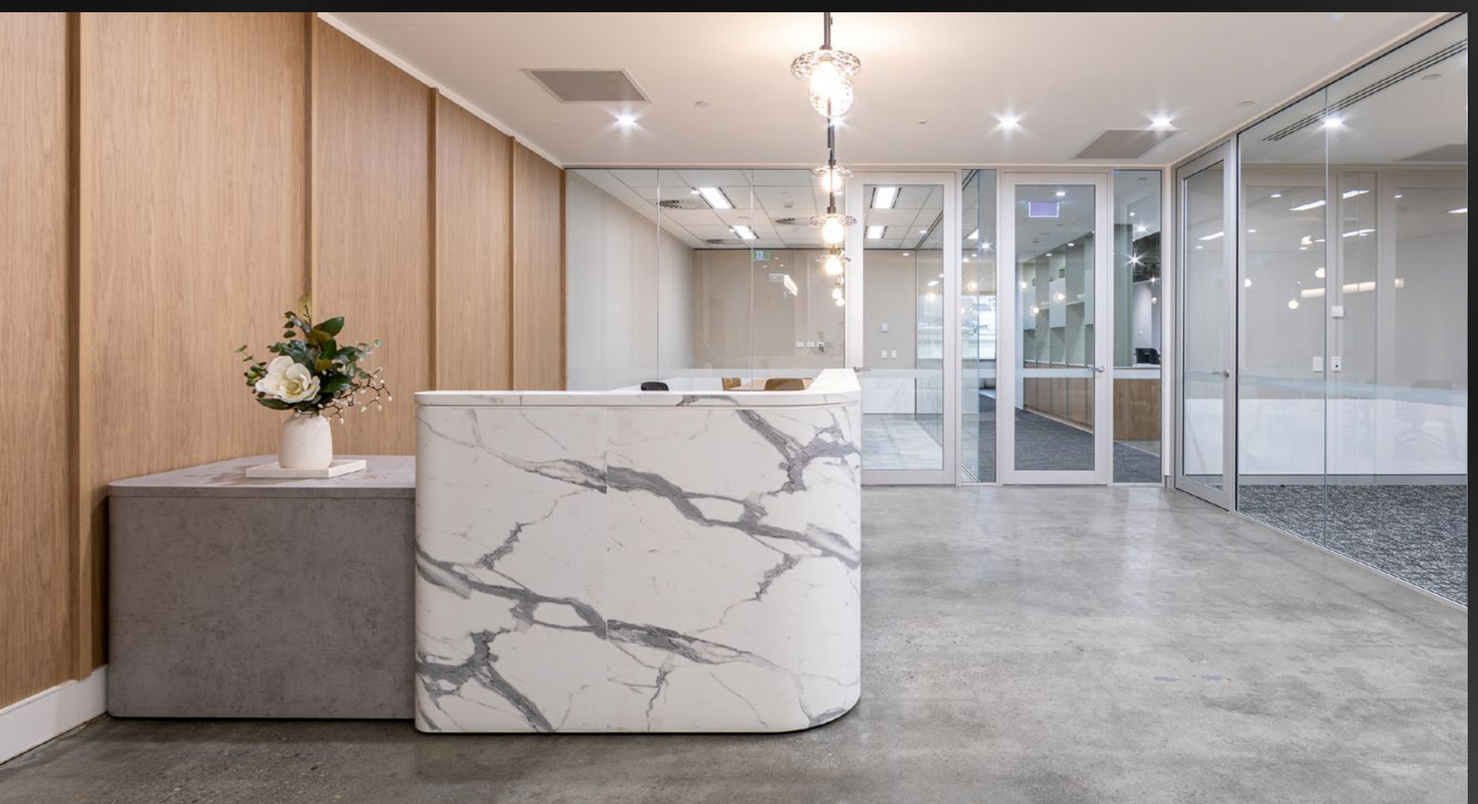



ONE FORTY

ST GEORGES

For current leasing availability including floor specs and contact details, please visit our website.

**NOW LEASING →**

This information memorandum has been prepared as a general outline only for the guidance of potential purchasers. It does not constitute advice, a valuation or an offer or contract by Knight Frank, or any of the vendors or their related entities or associates. Knight Frank has prepared this information memorandum for the private and confidential use of the recipient only. It is not to be distributed or reproduced in whole or in part without the prior written consent of Knight Frank. This information memorandum has been prepared in good faith and with due care. It does not purport, however, to contain all of the information that potential purchasers may require. In addition, it contains information provided by the vendors or third parties, which Knight Frank has not independently verified. Potential purchasers should not rely on any of the information in this information memorandum (including but not limited to figures, calculations, descriptions, photographs, dimensions, references to conditions or permissions for use and occupation) as statements or representations of fact. Areas, amounts, measurements, distances and all other numerical information is approximate only. Any photographs show only certain parts of the property as it appeared at the time they were taken. Except where otherwise provided, all references to rent, income or price are GST exclusive. Potential purchasers must make their own independent inspection and other enquiries to satisfy themselves as to the accuracy, correctness and completeness of the information. Potential purchasers should also seek independent financial, taxation, accounting, legal and other advice to assist them in making their own decisions and assessment appropriate to their circumstances. Any projections, analyses or other forward looking information are estimates only, are not representations of future matters and may be based on assumptions that, while currently considered reasonable, may not be correct. Actual results may vary from projected results (and variations may be material). No employee, agent or representative of Knight Frank or any of the vendors is authorised to make or give any representation or warranty whatsoever in relation to this property. To the extent permitted by law, Knight Frank, the vendors and each of their related entities and associates expressly disclaim any liability for any direct, indirect or consequential loss or damage (whether foreseeable or not) which may arise out of or result from any person or entity, or their agents or representatives, acting on or relying upon all or any part of the information contained in this information memorandum notwithstanding any negligence, default or lack of care. To the extent permitted by law, the property will be transferred or sold "as is" and "with all faults", without any representation or warranty as to its condition, fitness for any particular purpose, or compliance with any relevant law, regulations or codes. The vendors reserve the right, at their sole discretion, to postpone or cancel the proposed transfer or sale of the property and to modify or add any terms and conditions to any proposed contract, vendors' statement or other material associated with the proposed sale, which may be made available to a potential purchaser.