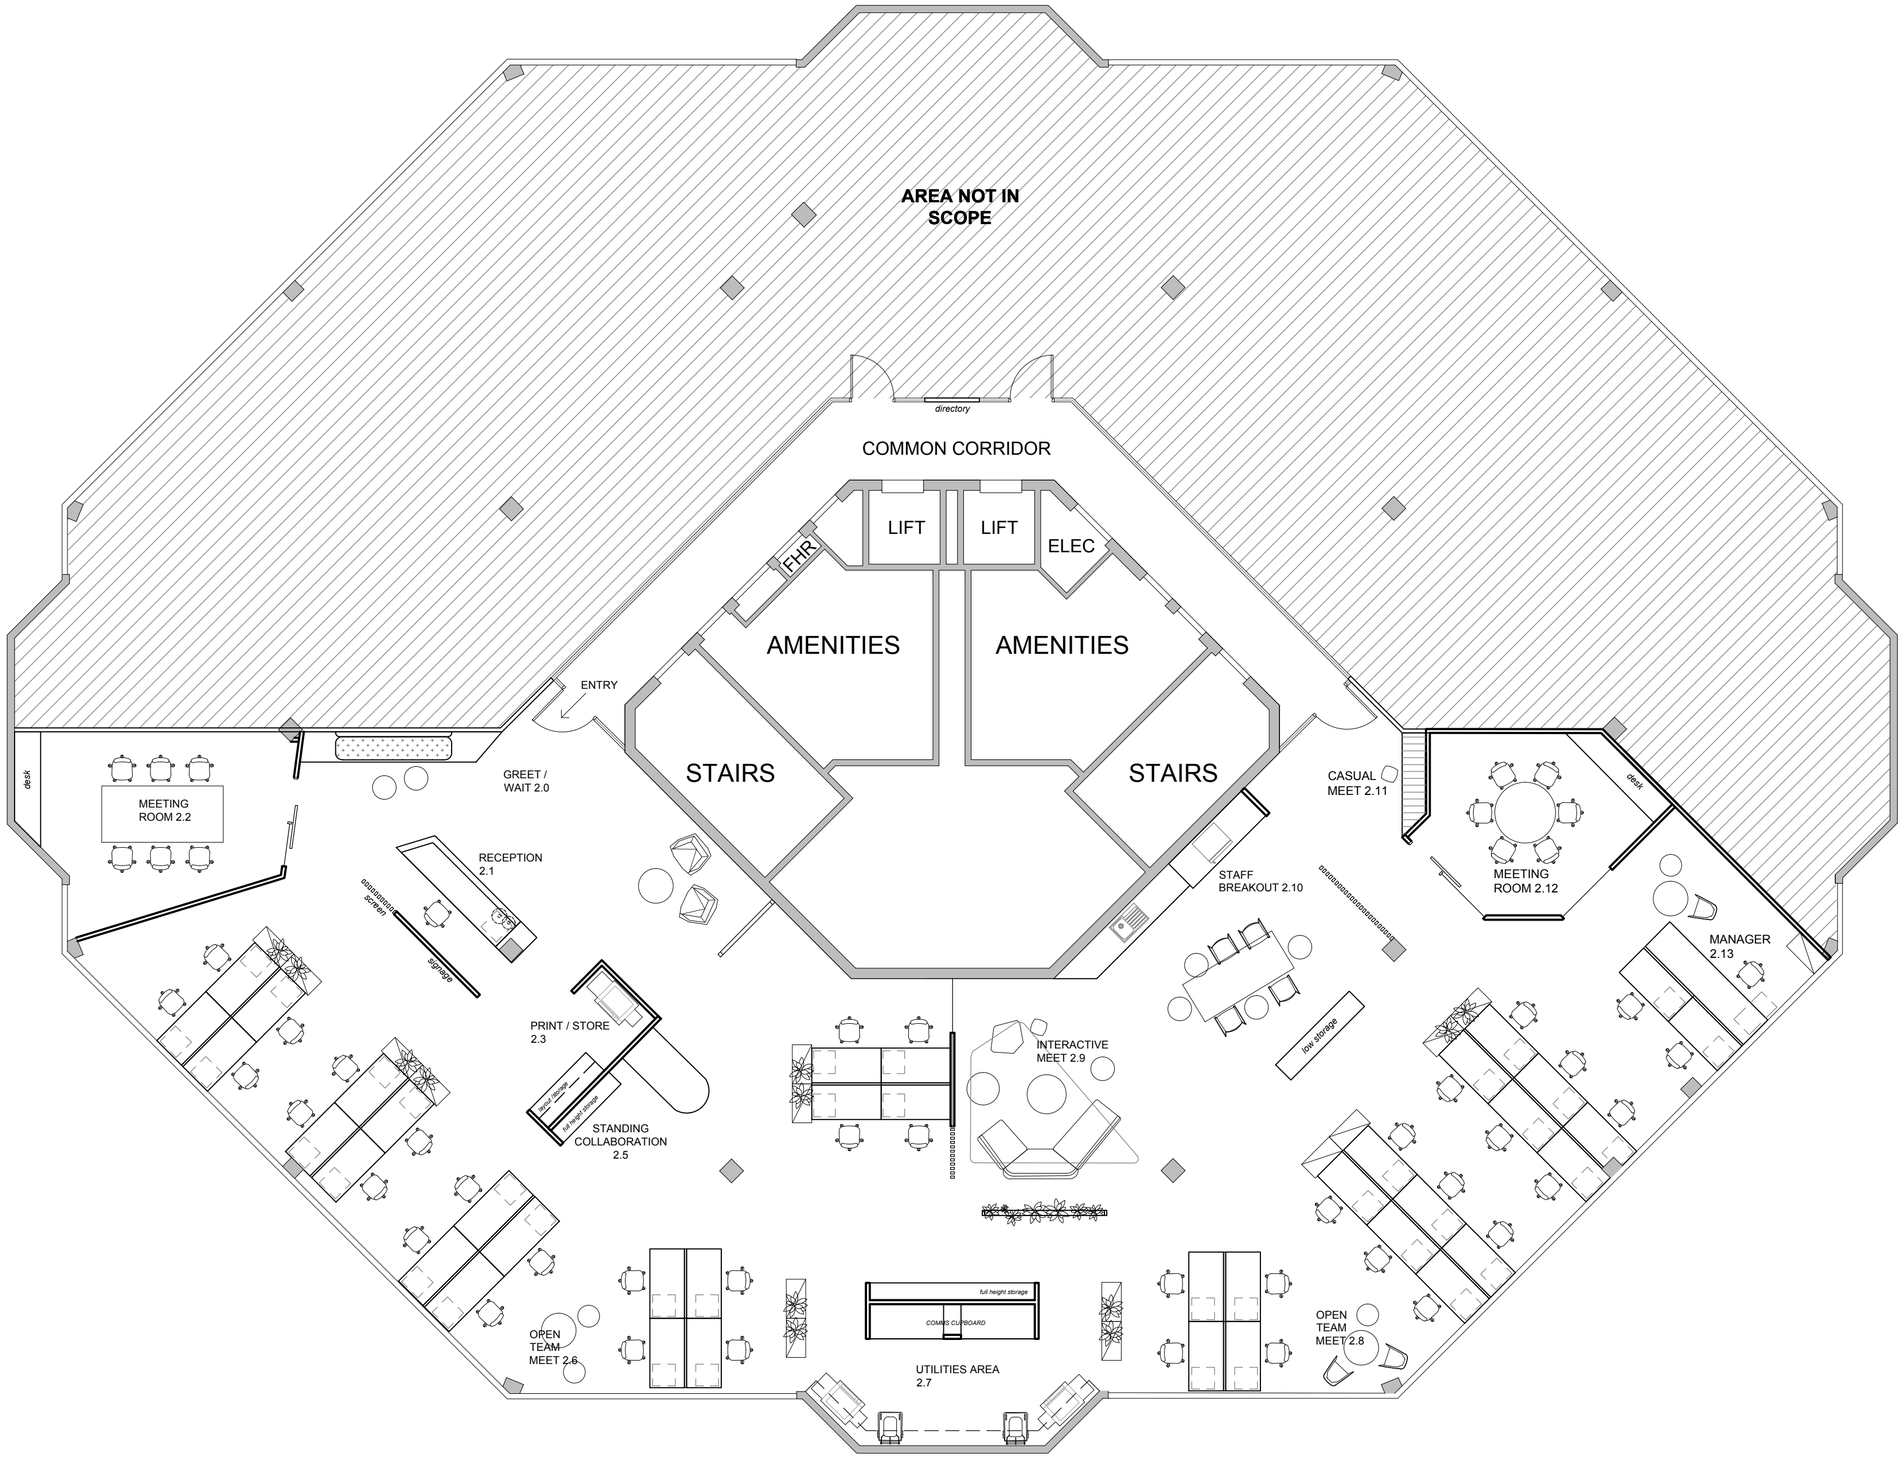

Level 1
5 Mill Street
Perth WA 6000

PO Box 7138, Cloisters Square
WA 6850

Ph:(08) 9213 2333
E: iaperth@iagroup.com.au
W: www.iadesign.com

Client:
PRIMEWEST

Project:
LEVEL 2 SHOWSUITE

Address:
LEVEL 2, 267 ST GEORGES TERRACE, PERTH WA 6000

Consultants:
ALPHAZETA
CODE

NOTES:
- DO NOT SCALE DRAWINGS.
- CONTRACTOR SHALL VERIFY ALL DIMENSIONS ON SITE BEFORE COMMENCING WORK OR PREPARING SHOP DRAWINGS.
- IA DESIGN ARE TO BE NOTIFIED OF ANY DISCREPANCY PRIOR TO CONSTRUCTION.
- ALL CONTENTS OF THIS DRAWING ARE COPYRIGHT OF IA GROUP. ALL RIGHTS RESERVED ©.

Date	Rev	Description	Drn	Auth
11/08/17	A	FOR APPROVAL	RA	RA
18/08/17	B	FOR APPROVAL	RA	RA
24/08/17	0	FOR TENDER	RA	RA

Drawing:
GENERAL ARRANGEMENT PLAN

Project Leader: R.ALESSANDRINI
Drawn By: RA
Project Number: PT17098
Scale: 1:100
Size: A2
Sheet Number: A100
Revision: 0
Status: FOR TENDER

File Path: Z:\INTERIORS AU\2017 PROJECT FOLDERS\PT17098 Primewest SS L2, 267 SGT\05 Documentation\02 Current\100 Plans\A100.dwg
Date generated: 8/24/2017 3:20 PM